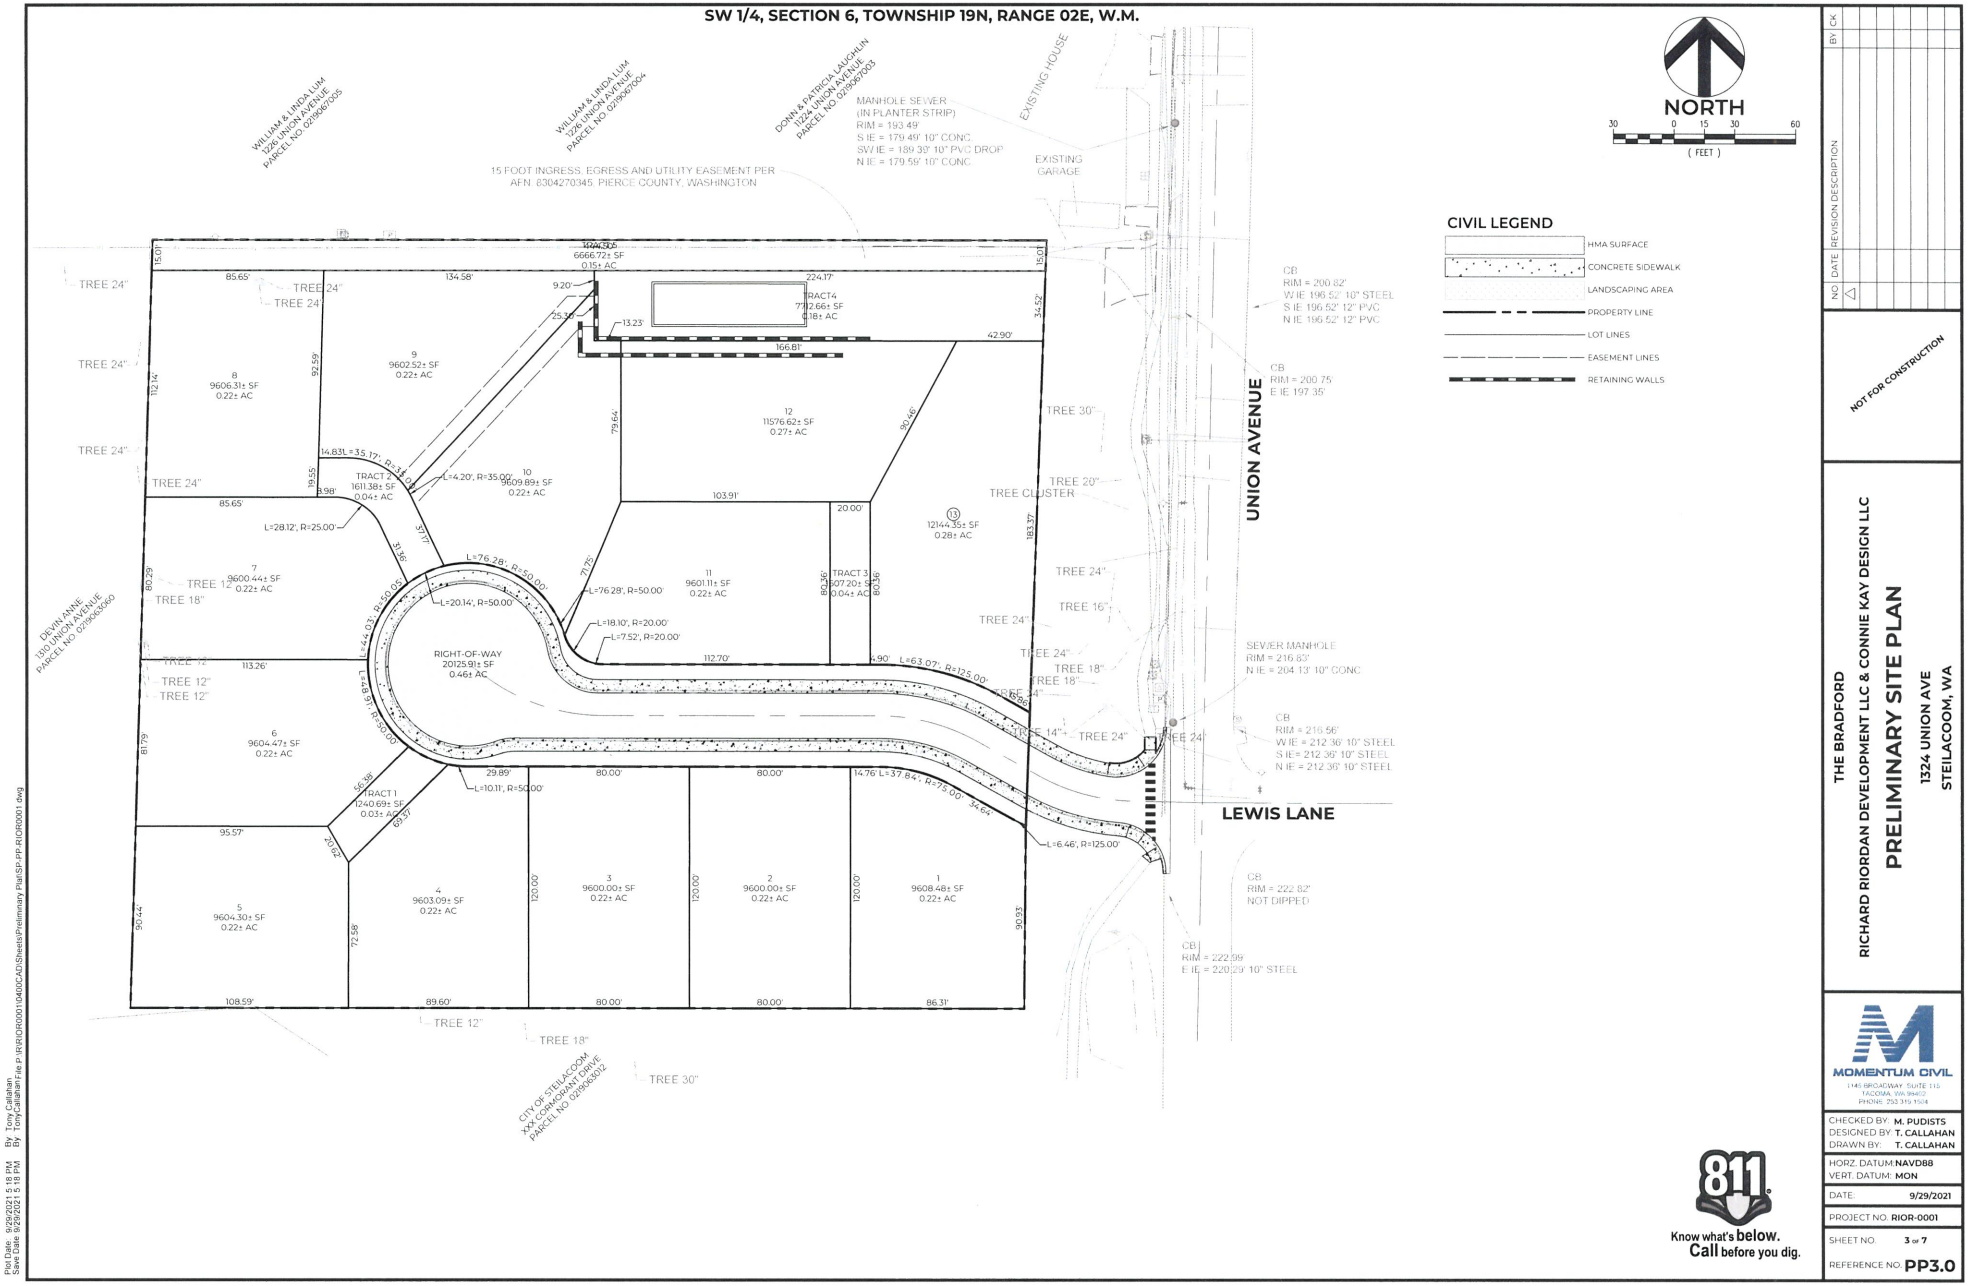

NO | DATE | REVISION DESCRIPTION | BY | CK

NOT FOR CONSTRUCTION

THE BRADFORD

RICHARD RIORDAN DEVELOPMENT LLC & CONNIE KAY DESIGN LLC

PRELIMINARY SITE PLAN

1324 UNION AVE

STEILACOOM, WA

MOMENTUM CIVIL
1146 BROADWAY, SUITE 115
TACOMA, WA 98402
PHONE: 253.319.1504

CHECKED BY: M. PUDISTS
DESIGNED BY: T. CALLAHAN
DRAWN BY: T. CALLAHAN

HORZ. DATUM: NAVD88
VERT. DATUM: MON

DATE: 9/29/2021

PROJECT NO: RIOR-0001

SHEET NO. 3 OF 7

REFERENCE NO: PP3.0

Plot Date: 9/29/2021 5:18 PM By: Tony Callahan
Save Date: 9/29/2021 5:18 PM By: Tony.Callahan File P:\RIOR\RIOR0001\0400CAD\Sheets\Preliminary Plat\SP-PP-RIOR0001.dwg